ARMY PUBLIC SCHOOL

SCOPE OF WORK -RENOVATION OF VICE PRINCIPAL'S OFFICE

S.NO.	AREA NAME	ITEM DESCRIPTION	QUANTITY (SQ.FT./NUM)	UNIT
1	VICE PRINCIPAL OFFICE	**False ceiling :**		
		(23'x23')providing and fixing false ceiling at all height with saint –gobain board with Gobain expert channel as per design and pattern, to be laid in true horizontal and vertical level bottom to bottom distance 3 feet, cross patti on every 2 feet, every support between 2 feet with other raw material like fastener size – 6mm, screw size – 25 mm, channel 24 gauge, connecting clips and socket clip in channel.	529	SQFT
		Lights :		
		(23'x23')(Round panel light, Natural white) Cob &panels-neptune ,lotus,gold medal or equivalent . Wires –polycab or havells or equivalent.	529	SQFT
		Wiring for 250 volts single phase and neutral 1X6 amps switched socket outlet (Primary Point) with 3X1.5 sq.mm PVC insulated copper conductor 1100 volts grade stranded flexible FRLS wires in concealed or surface mounted 25 mm dia PVC conduit and earthing the third pin of each socket outlet complete as per specification and as required.all kind of wiring will include in it.,existing unwanted wires would be remove,lan wiring will shift according to layout.		
		Vinyl blinds		
		2 WINDOW -Window customize vinyl blinds The Blind system consist of a coated aluminium tube of 38 mm diameter with provision of fabric clamping. The Fabric is rolled up and down through a chain drive system with built in drive gear and an over run brake system. The side brackets are universal type suitable both for wall and ceiling mounting. The bottom end of the fabric is rolled over an oval shape aluminium tube with provision to lock the fabric.	91	SQFT
		Paint :		
		paint:Sea Salt COLOUR CODE: 8P2760 Suppying and applying 2 coat of putty ,one coat primer, and painted with 2 coat of plastic emulsion paint after cleaning the surface .BURGER /ASIAN / EQUIVALENT	2645	SQFT
		Provinding and fixing frosted glass door: in paint finish with 8mm Frosted glass auto door closer.Rate shall be inclusive of all necessary approved fittings like hinges, locks, 150mm long SS brushed finish handles,tower bolts, and any necessary hardware items with iso mark.	2	PER PCS

ARMY PUBLIC SCHOOL JODHPUR

CIRCULAR

AMENDMENTS IN SCOPE OF WORK - RENOVATION OF VICE PRINCIPAL'S OFFICE

1. Please refer Call for Quotation on **Renovation of Vice Principal's Office** uploaded on the school website and Pre Bid meeting held on 08 Jan 2025..

2. The following amendments may please be carried out in above tender documents:-

S. No	Details	For	Read	Remarks
(a)	Paint – Colour Code	-	Colour Code - 8P2760.	Fresh scope of work and Photos thereon attached.

3. Rest no change.

4. For information and necessary action please.

Date : 10 Jan 2025

(Dr (Mrs) Tabassum Khan
Principal

_____
(Concerned Vendor)



(24.12.23 - A3) Vice Principal Cabin View 1

(23.206.I) School Views for Army School

0291-2516622




(24.12.23 - A3) Vice Principal Cabin View 2

(23.206.I) School Views for Army School



(24.12.23 - A3) Vice Principal Cabin View 3

(23.206.I) School Views for Army School

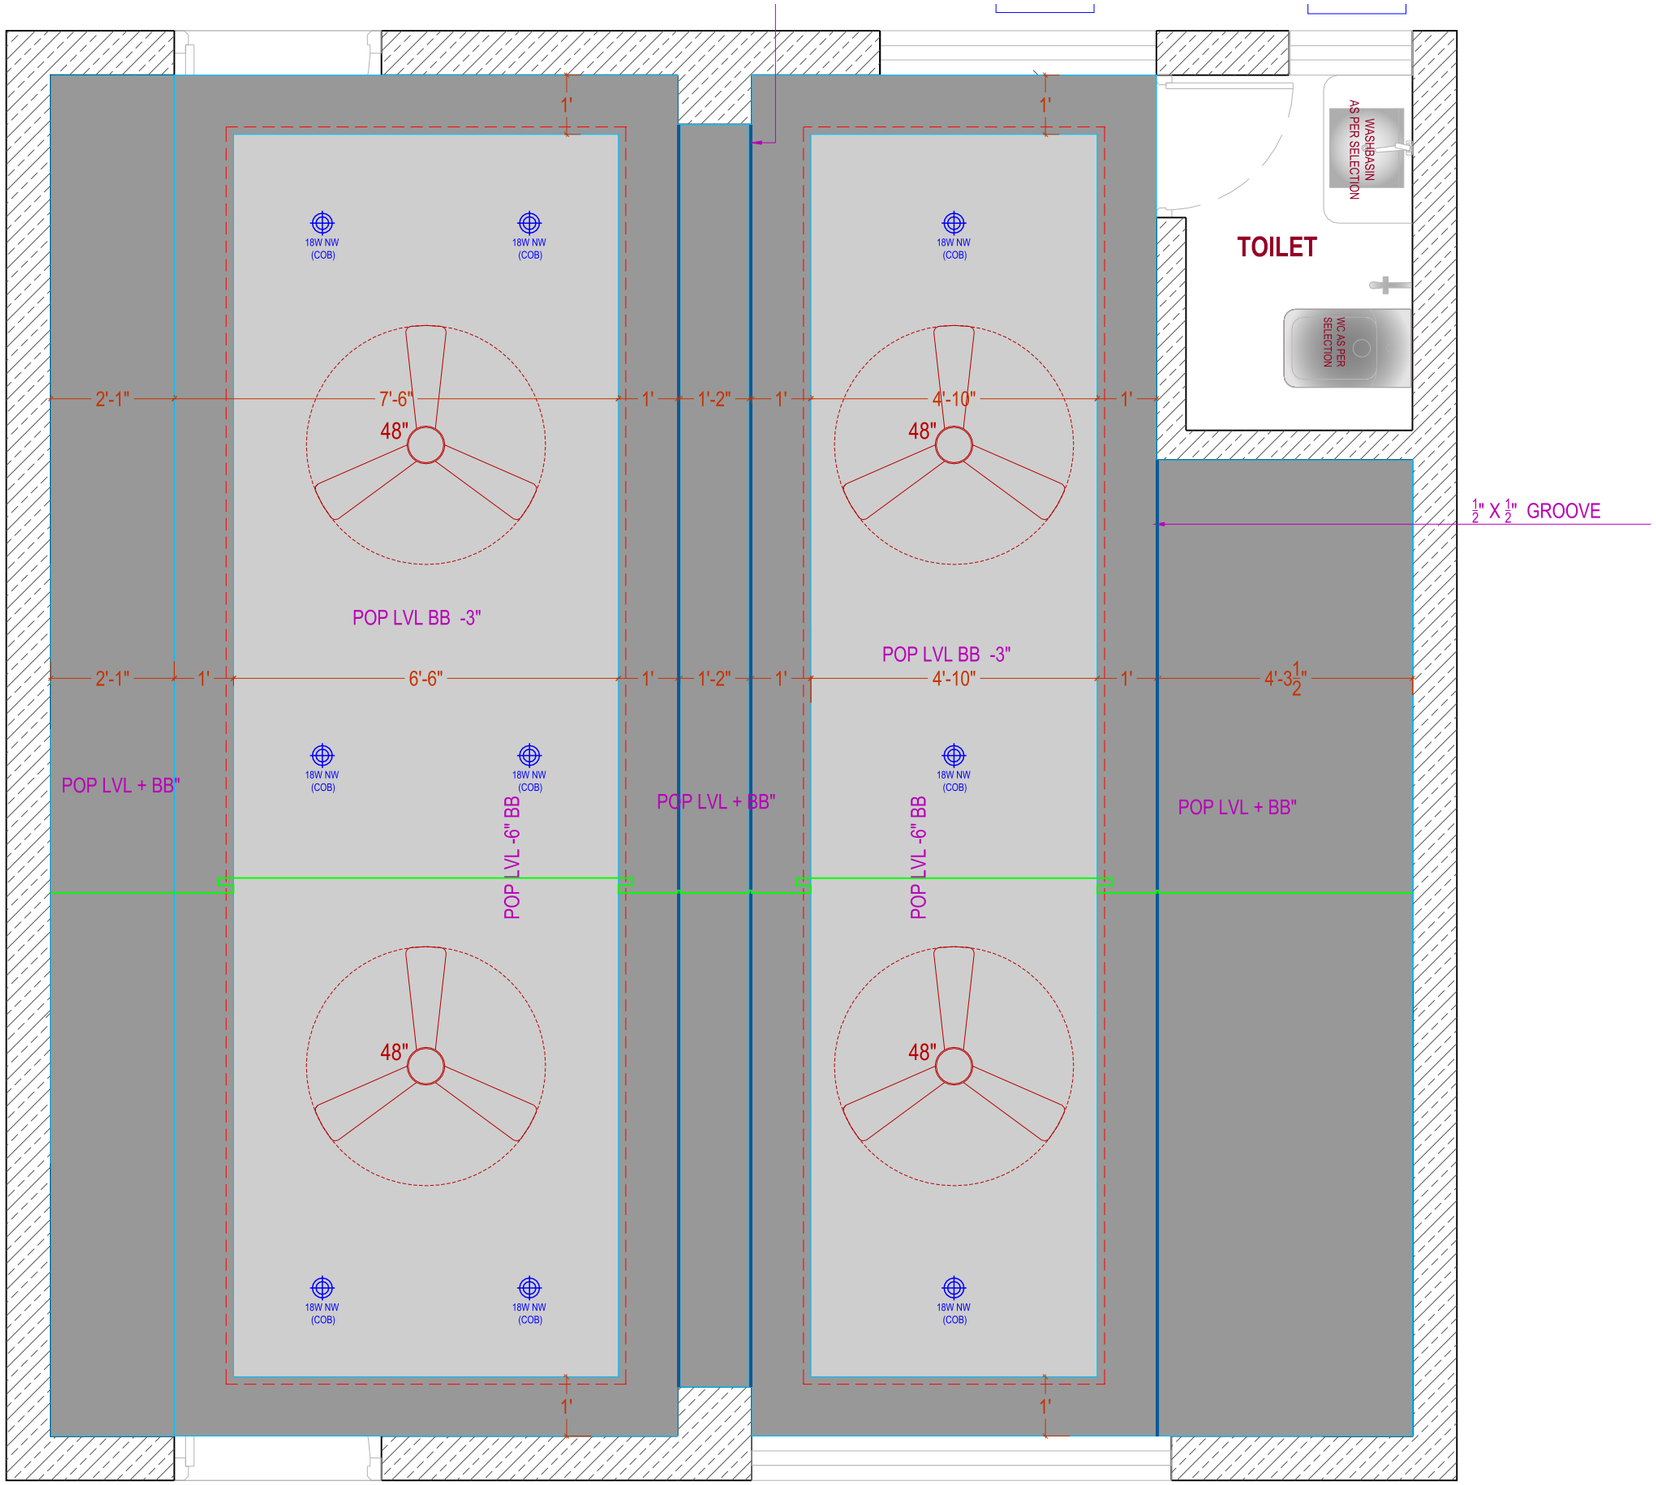

CEILING PLAN

LINTEL = 6'10"

SILL = 2'11"
LINTEL = 6'10"

CEILING PLAN(VICE PRINCIPAL OFFICE)

SCALE : *NOT TO SCALE*

INTERIORS

LANDSCAPE

ARCHITECTURE

URBAN PLANNER

DESIGNERS

ADDRESS
13, Hanuwant Nagar,
Circuit House Road
Ratanada, Jodhpur-342001,
Rajasthan, India

CONTACT
+91-291-2516621
+91-9929762621

EMAIL
mail.gmdesigners@gmail.com

WEBSITE
www.gmdesigners.com

SCHOOL FOR

ARMY SCHOOL

PRS NO.

23.206

DEALT BY:

ER. DHEERAJ PARIHAR

CHECKED BY :

AR. AMIT SANKHLA


REMARKS

1: Drawing not to be scaled, only written dimensions to be followed.
2: For structural and MEP details refer consultant's drawing.
3: Any ambiguities or discrepancies should be cleared with the architect before proceeding the work.
4: All measurements are in feet-inches unless mentioned.

DRAWING NO.

A1.R1

N
WEST
EAST
SOUTH

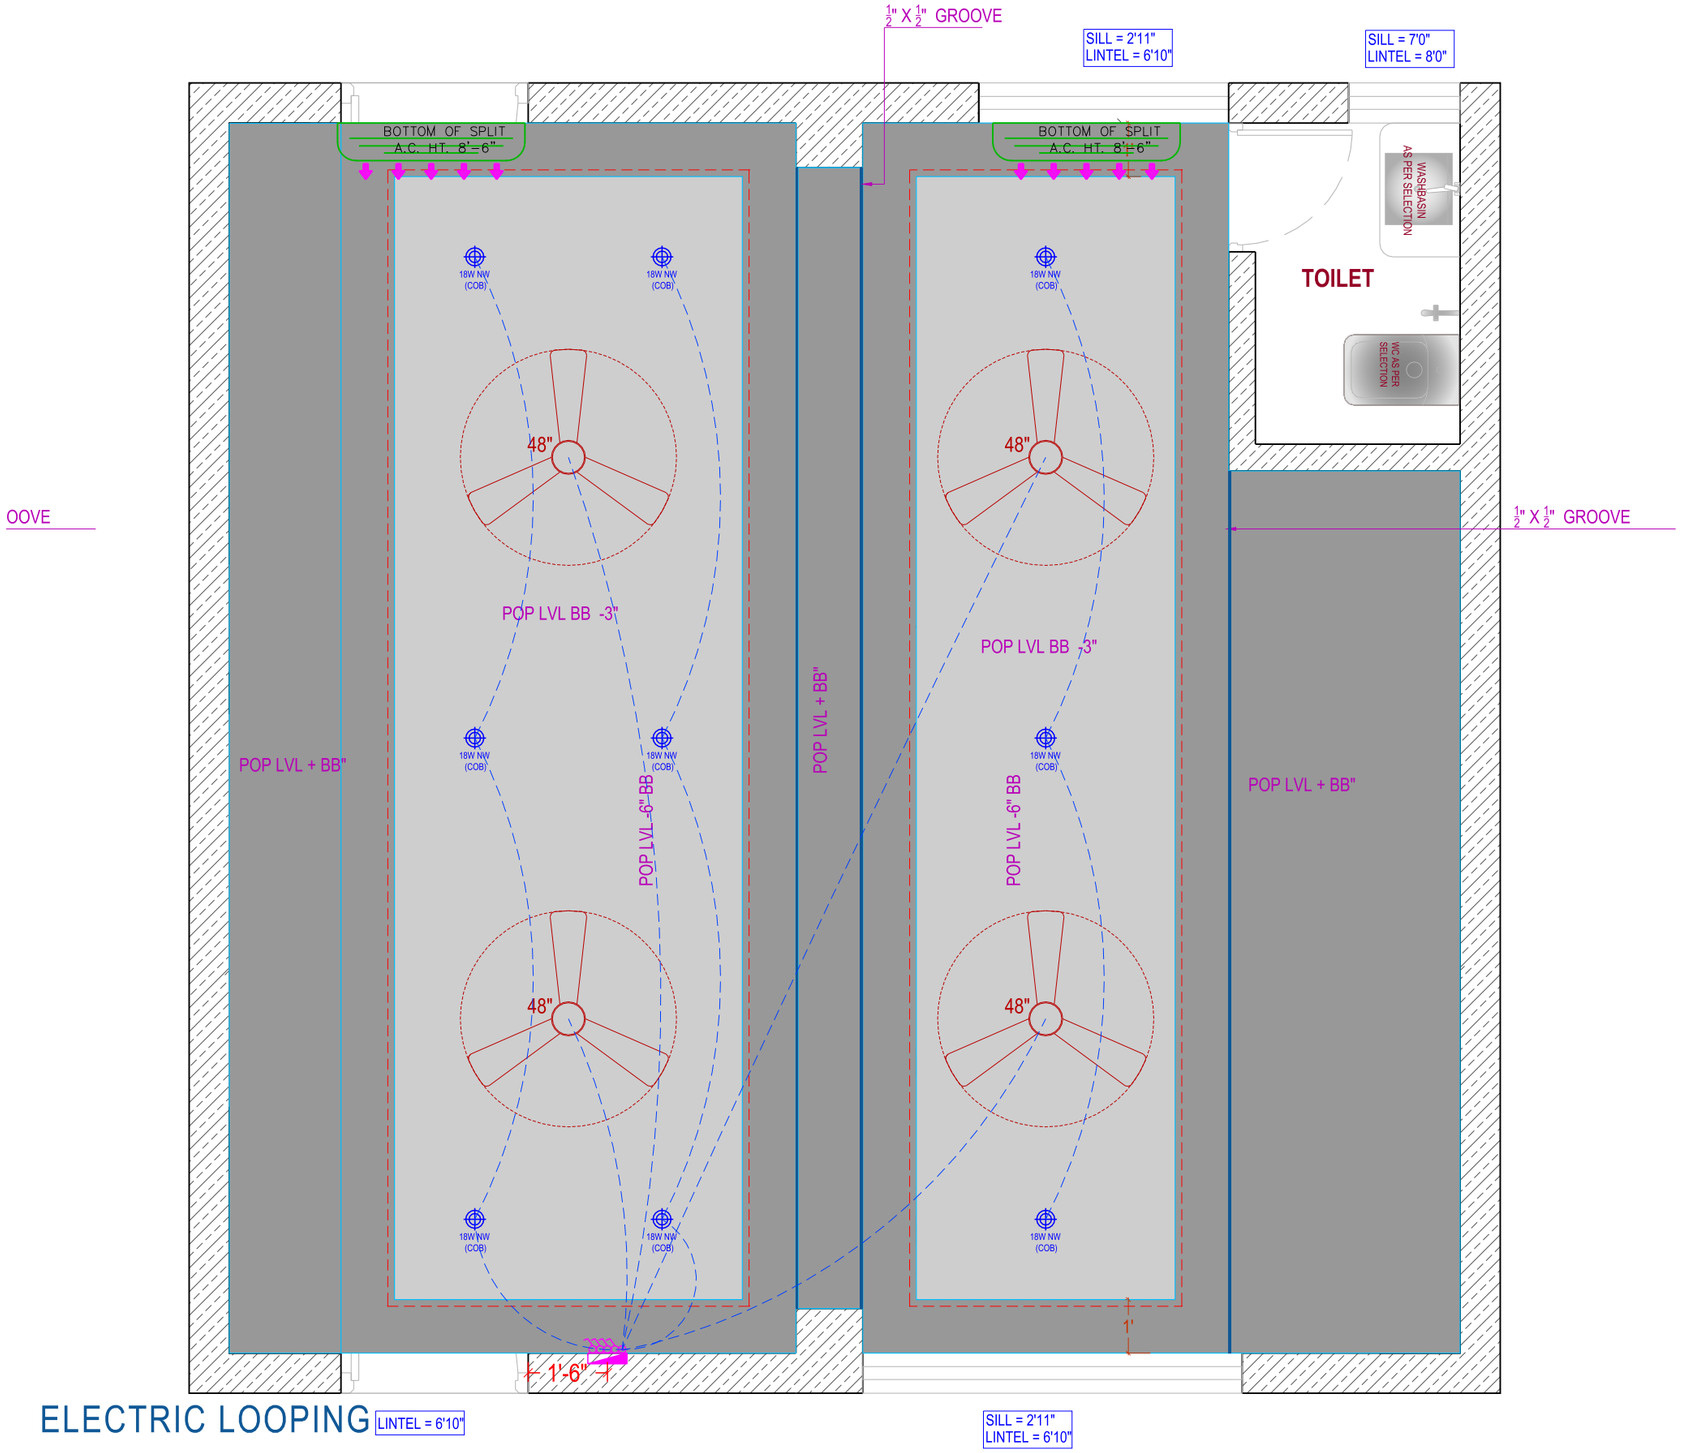

ELECTRIC LOOPING LINTEL = 6'10" SILL = 2'11" LINTEL = 6'10"

ELECTRIC LOOPING(VICE PRINCIPAL OFFICE)

SCALE : *NOT TO SCALE*

DESIGNERS

ADDRESS
13, Hanuwant Nagar,
Circuit House Road
Ratanada, Jodhpur-342001,
Rajasthan, India

CONTACT
+91-291-2516621
+91-9929762621

EMAIL
mail.gmdesigners@gmail.com

WEBSITE
www.gmdesigners.com

SCHOOL FOR

ARMY SCHOOL

PRS NO.

23.206

DEALT BY:

ER. DHEERAJ PARIHAR

CHECKED BY :

AR. AMIT SANKHLA

REMARKS

1: Drawing not to be scaled, only written dimensions to be followed.
2: For structural and MEP details refer consultant's drawing.
3: Any ambiguities or discrepancies should be cleared with the architect before proceeding the work.
4: All measurements are in feet-inches unless mentioned.

DRAWING NO.

A1.R1


N
WEST EAST
SOUTH

INTERIORS

LANDSCAPE

ARCHITECTURE

URBAN PLANNER

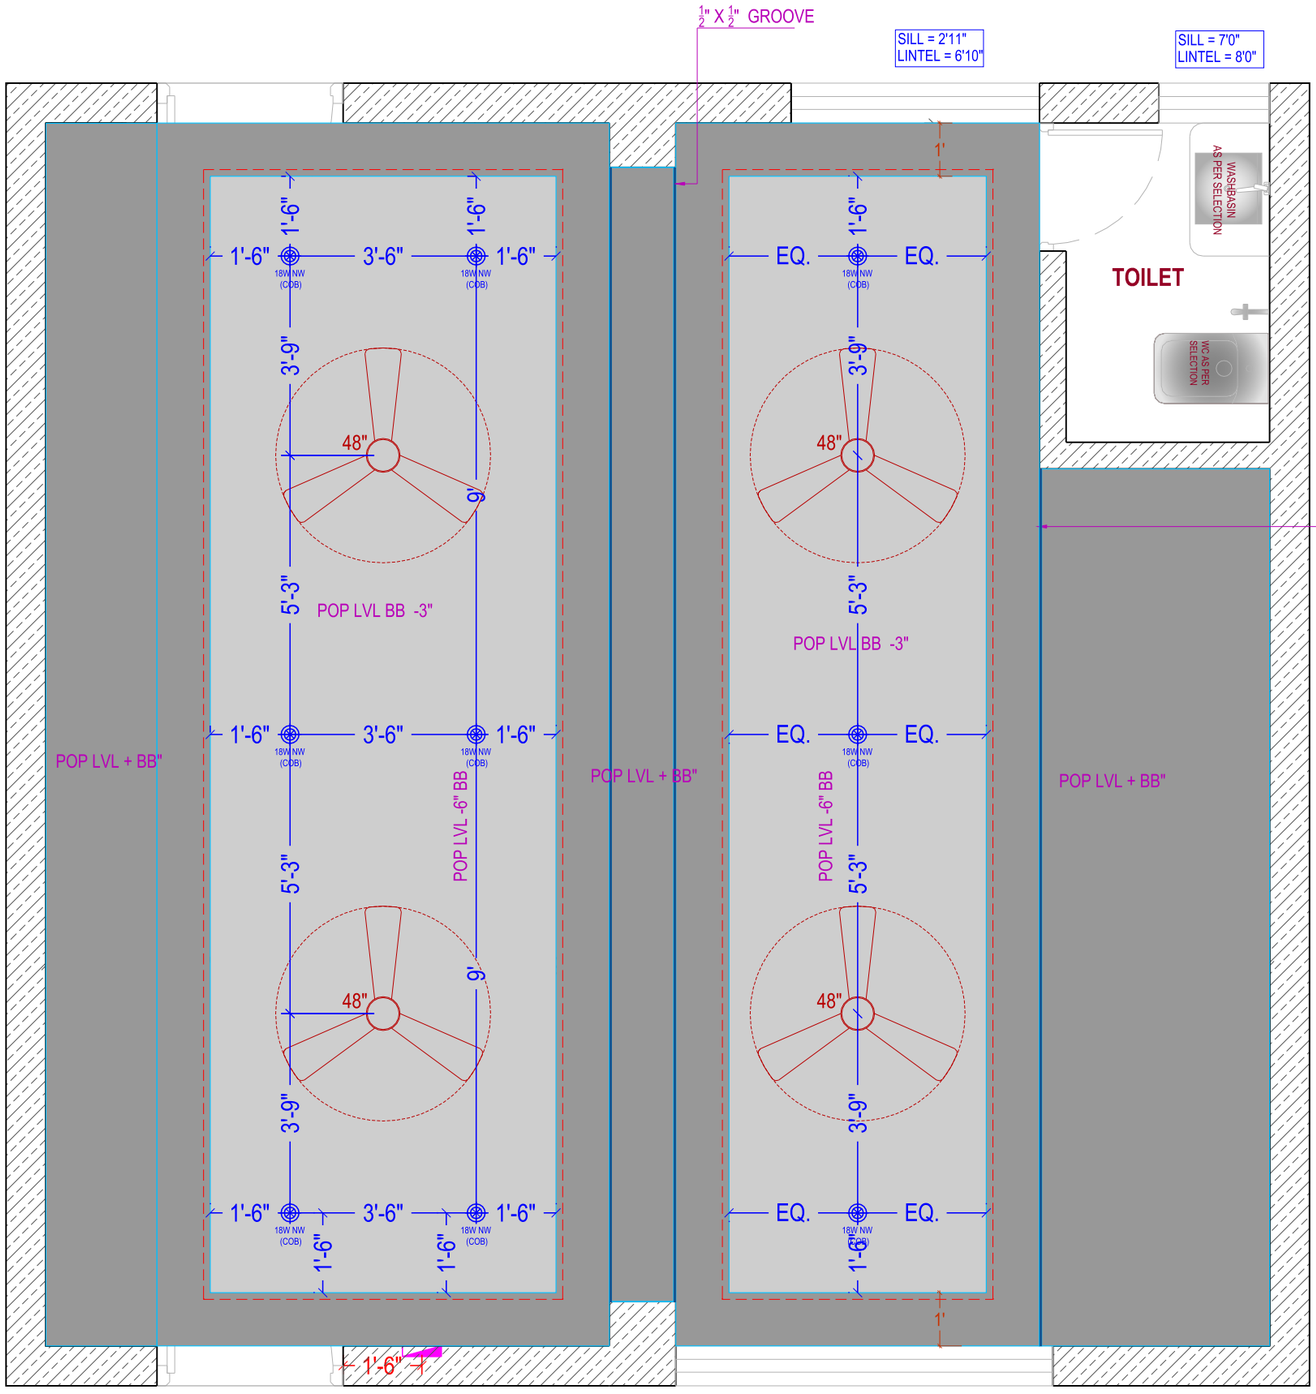

ELECTRIC PLAN

LINTEL = 6'10"

SILL = 2'11"
LINTEL = 6'10"

ELEC

ELECTRIC PLAN(VICE PRINCIPAL OFFICE)

SCALE : *NOT TO SCALE*

DESIGNERS

ADDRESS
13, Hanuwant Nagar,
Circuit House Road
Ratanada, Jodhpur-342001,
Rajasthan, India

CONTACT
+91-291-2516621
+91-9929762621

EMAIL
mail.gmdesigners@gmail.com

WEBSITE
www.gmdesigners.com

SCHOOL FOR

ARMY SCHOOL

PRS NO.

23.206

DEALT BY:

ER. DHEERAJ PARIHAR

CHECKED BY :

AR. AMIT SANKHLA

REMARKS

1: Drawing not to be scaled, only written dimensions to be followed.
2: For structural and MEP details refer consultant's drawing.
3: Any ambiguities or discrepancies should be cleared with the architect before proceeding the work.
4: All measurements are in feet-inches unless mentioned.

DRAWING NO.

A1.R1

N

WEST EAST SOUTH