
INTERIORS

LANDSCAPE

ARCHITECTURE

URBAN PLANNER

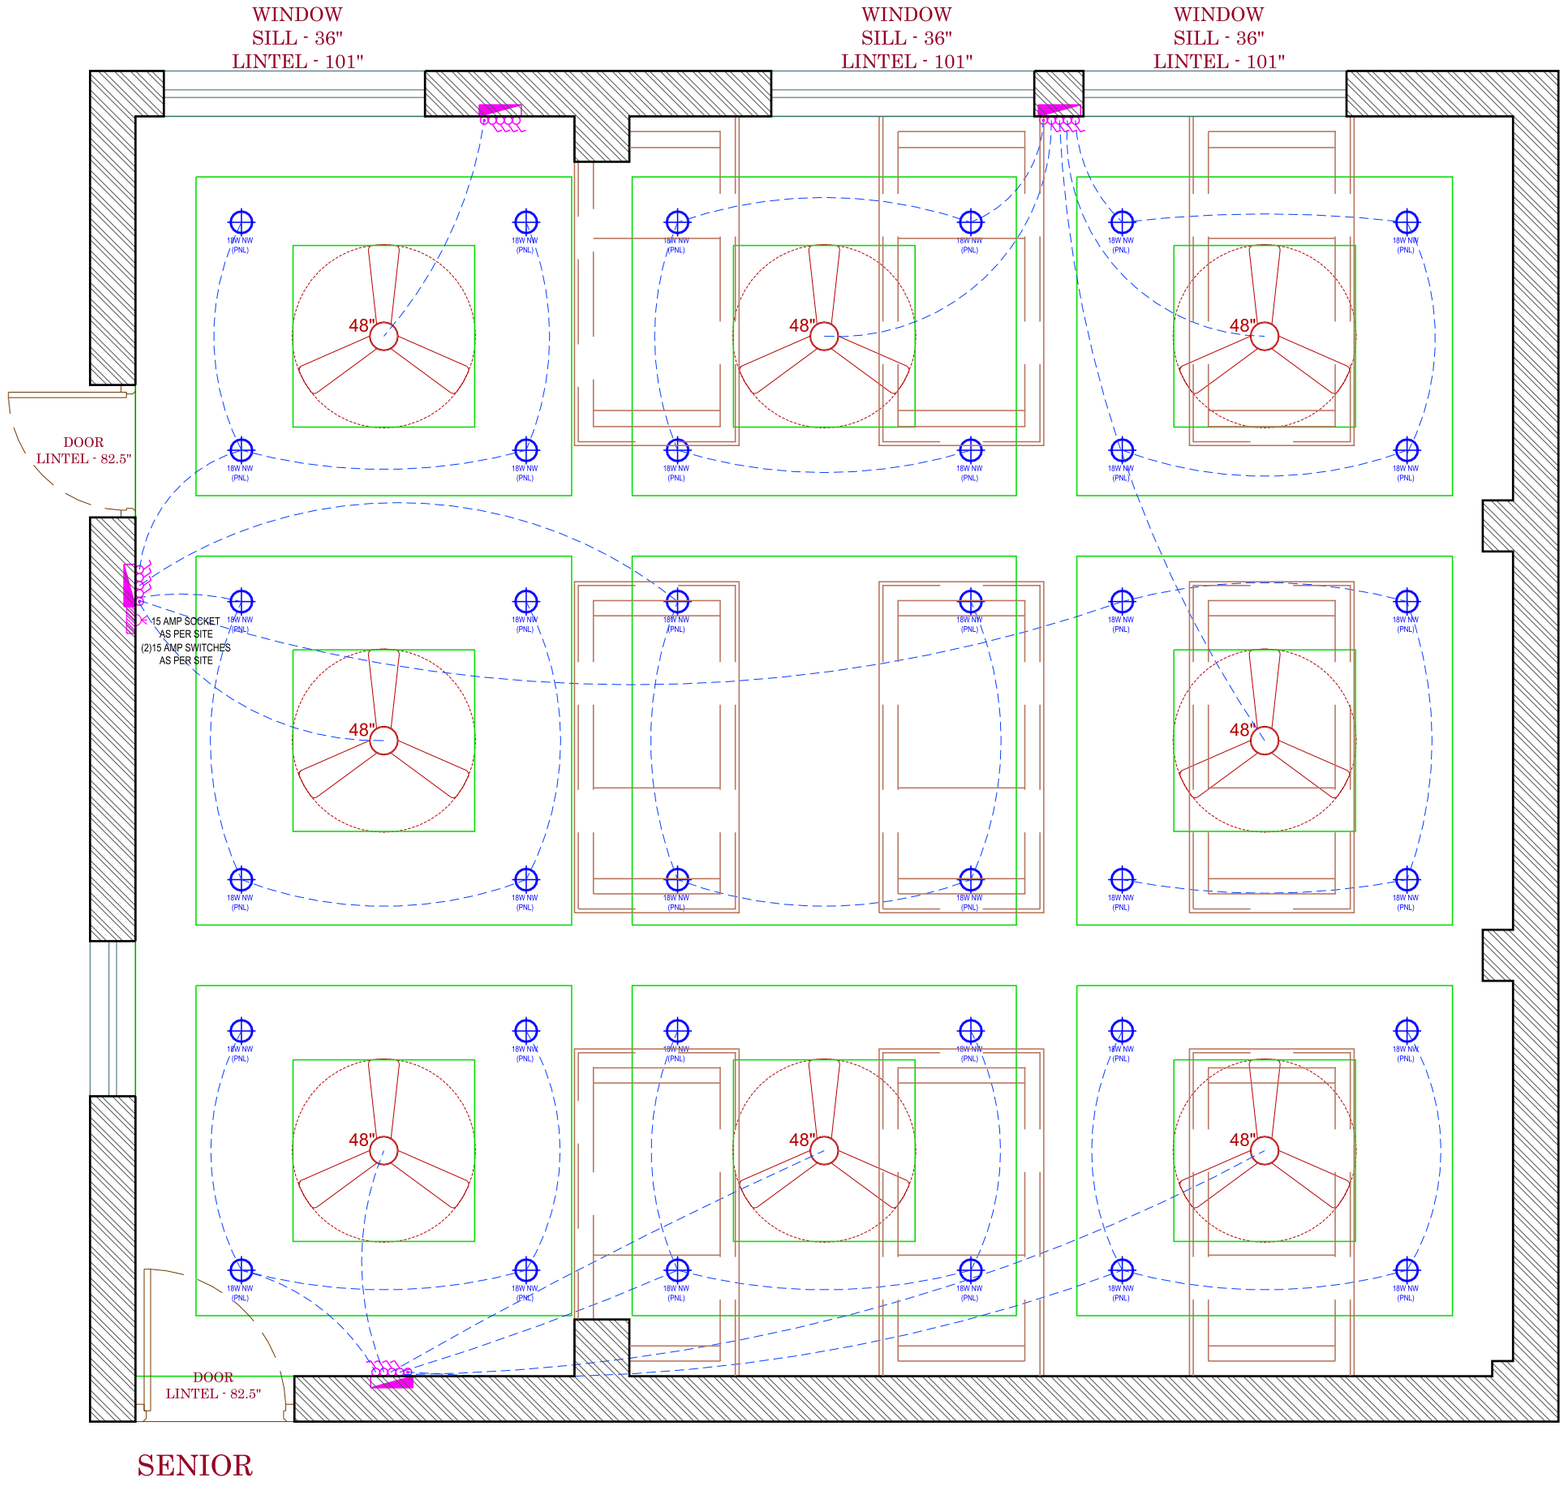

SENIOR

CHEMISTRY LAB ELECTRIC WORKING

SCALE : *NOT TO SCALE*

4 / 5

DESIGNERS

ADDRESS
13, Hanuwant Nagar,
Circuit House Road
Ratanada, Jodhpur-342001,
Rajasthan, India

CONTACT
+91-291-2516621
+91-7727862621

EMAIL
mail.gmdesigners@gmail.com

WEBSITE
www.gmdesigners.com

SCHOOL FOR

ARMY SCHOOL

PRS NO.

23.206

DEALT BY:

SATYANARAYAN

CHECKED BY :

AR. AMIT SANKHLA

REMARKS


1: Drawing not to be scaled, only written dimensions to be followed.
2: For structural and MEP details refer consultant's drawing.
3: Any ambiguities or discrepancies should be cleared with the architect before proceeding the work.
4: All measurements are in feet-inches unless mentioned.

DRAWING NO.


A1.R0

N


WEST EAST SOUTH

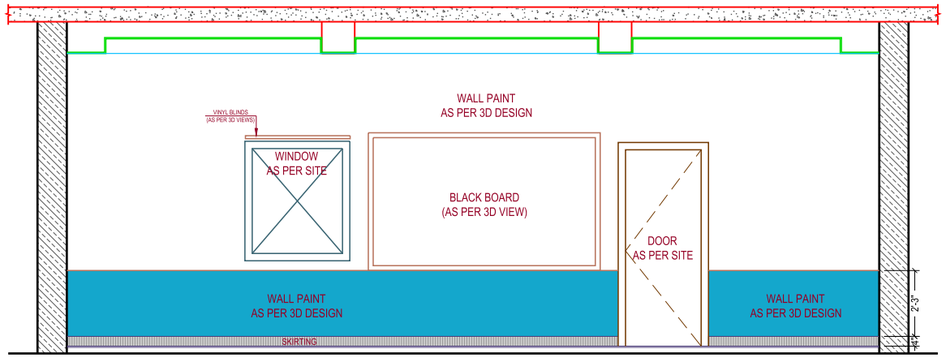


ELEVATION B

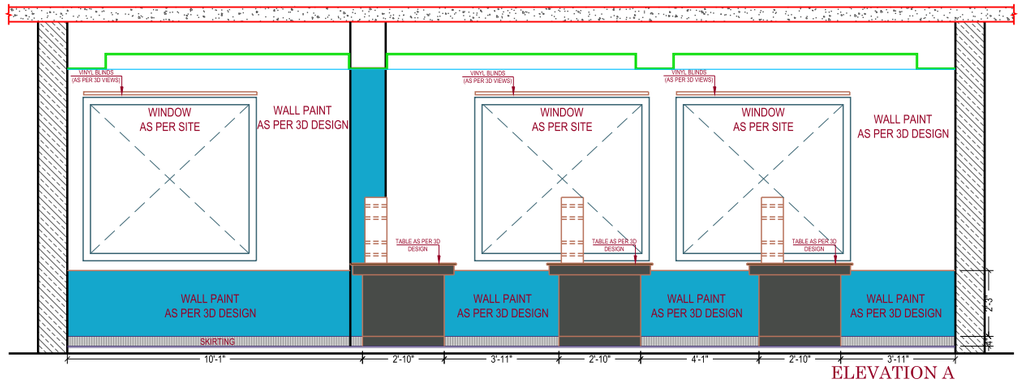

ELEVATION A

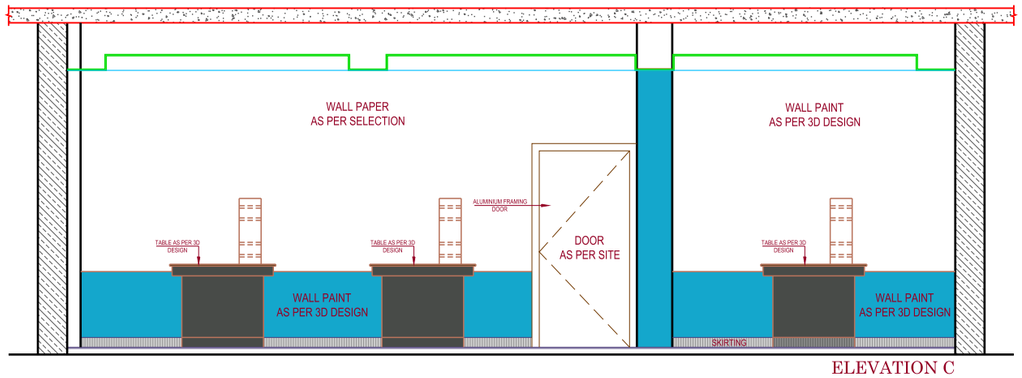

ELEVATION C

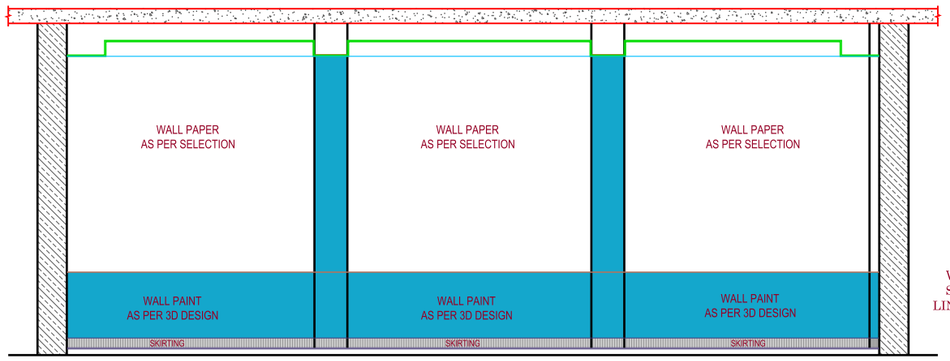

ELEVATION D


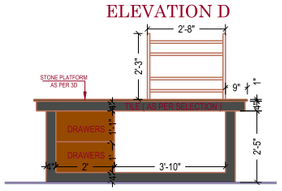


TABLE DETAILS

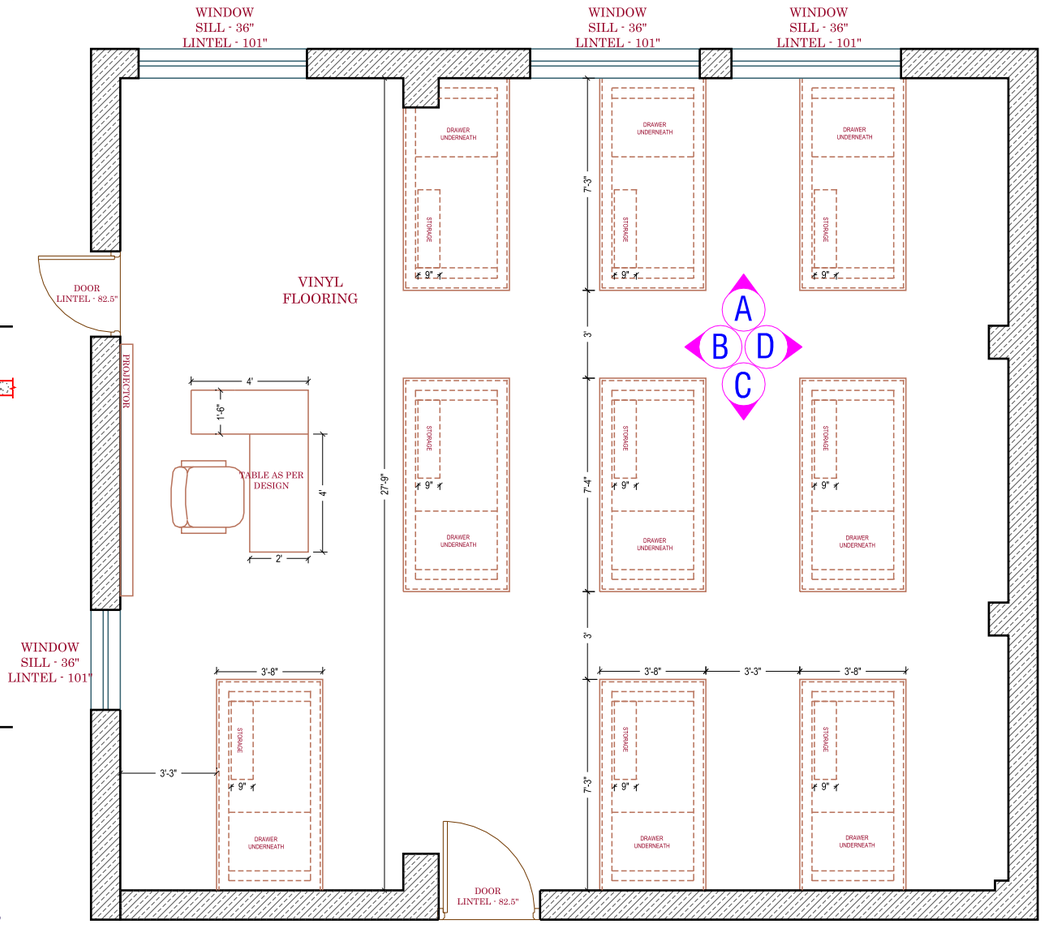

SENIOR

CHEMISTRY SENIOR - WORKING DETAILS

SCALE : NOT TO SCALE

INTERIORS
LANDSCAPE
ARCHITECTURE
URBAN PLANNER

GM DESIGNERS

ADDRESS
13, Hanuwant Nagar,
Circuit House Road
Ratanada, Jodhpur-342001,
Rajasthan, India

CONTACT
+91-291-2516621
+91-9929762621

EMAIL
mail.gmdesigners@gmail.com

WEBSITE
www.gmdesigners.com

SCHOOL FOR

ARMY SCHOOL

PRS NO.

23.206

DEALT BY:

MAHAKJAIN

CHECKED BY :

AR. AMIT SANKHLA


REMARKS

1: Drawing not to be scaled, only written dimensions to be followed.
2: For structural and MEP details refer consultant's drawing.
3: Any ambiguities or discrepancies should be cleared with the architect before proceeding the work.
4: All measurements are in feet-inches unless mentioned.

DRAWING NO.

A1.R1

N
WEST
EAST
SOUTH

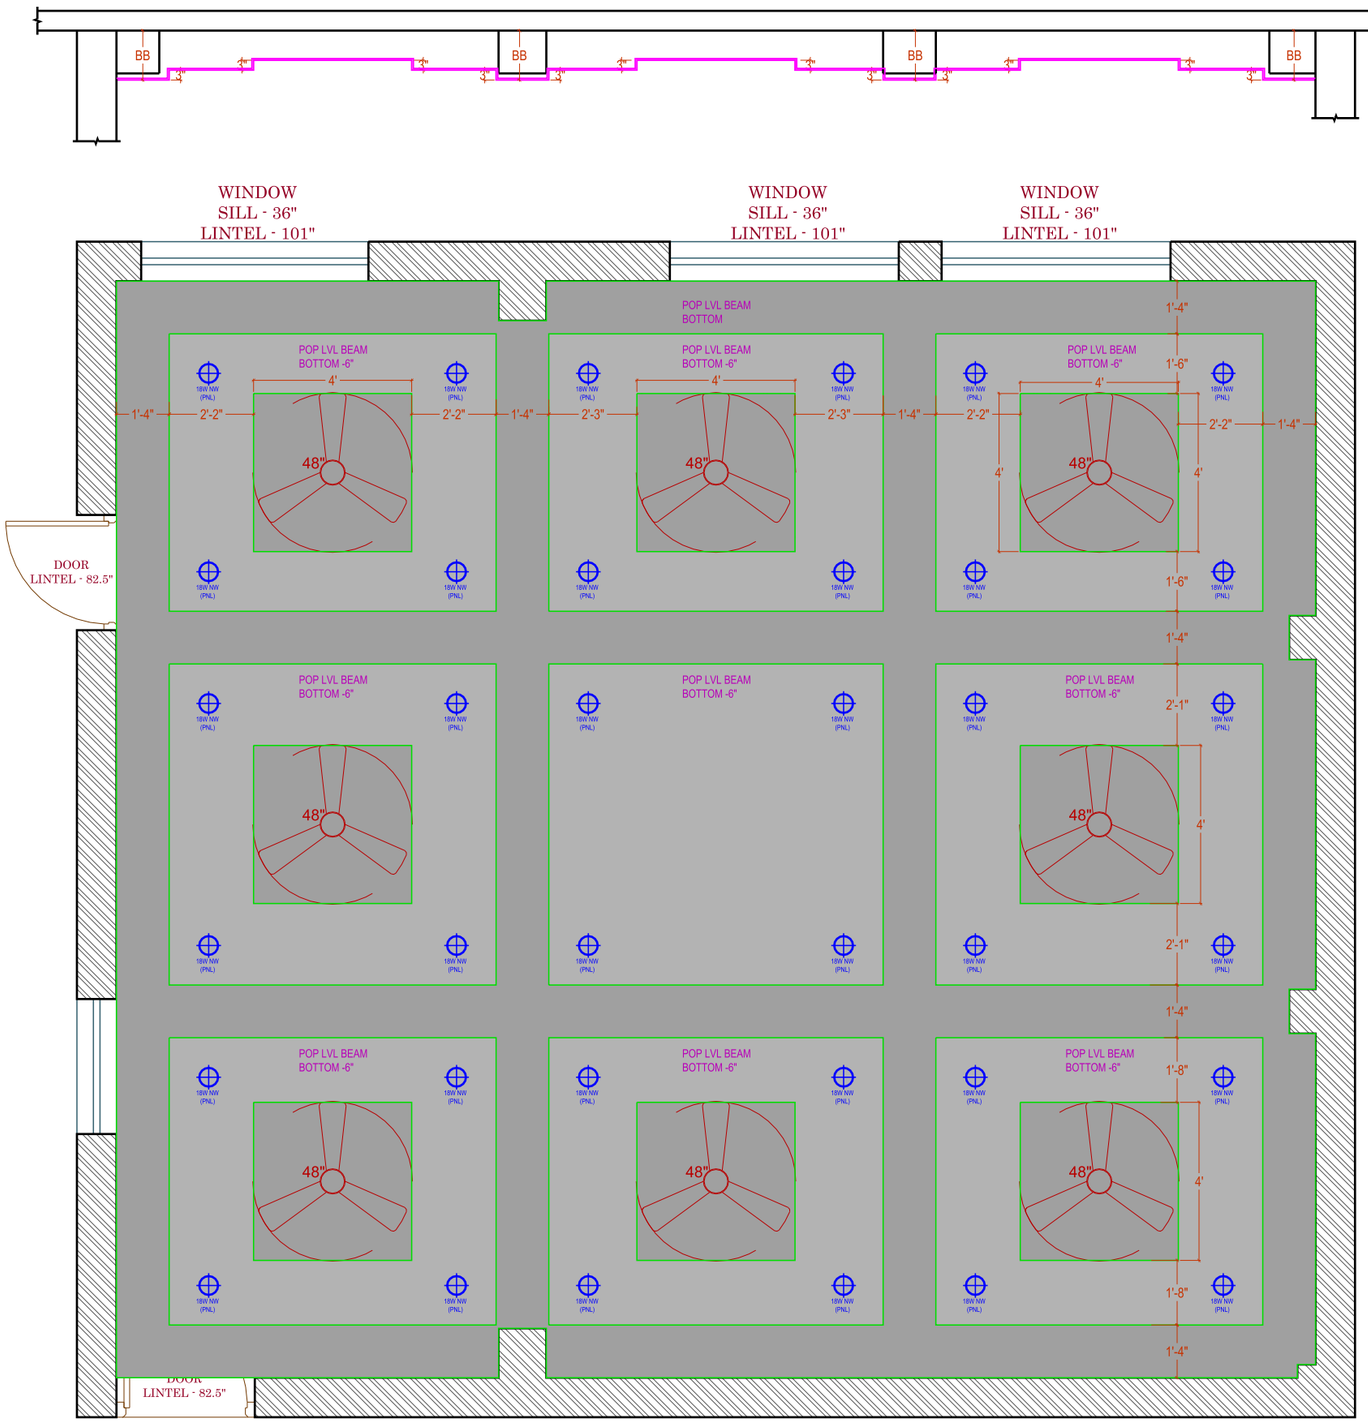

SENIOR

CHEMISTRY LAB CEILING SECTION DETAILING

SCALE : *NOT TO SCALE*

INTERIORS

LANDSCAPE

ARCHITECTURE

URBAN PLANNER

DESIGNERS

ADDRESS
13, Hanuwant Nagar,
Circuit House Road
Ratanada, Jodhpur-342001,
Rajasthan, India

CONTACT
+91-291-2516621
+91-9929762621

EMAIL
mail.gmdesigners@gmail.com

WEBSITE
www.gmdesigners.com

SCHOOL FOR

ARMY SCHOOL

PRS NO.

23.206

DEALT BY:

SATYANARAYAN

CHECKED BY :

AR. AMIT SANKHLA

REMARKS

1: Drawing not to be scaled, only written dimensions to be followed.
2: For structural and MEP details refer consultant's drawing.
3: Any ambiguities or discrepancies should be cleared with the architect before proceeding the work.
4: All measurements are in feet-inches unless mentioned.

DRAWING NO.

A1.R0

N

WEST EAST SOUTH

(24.01.20- A5) Senior Chemistry Lab View 1

(23.206) Views For Army School

0291-2516621

(24.01.20- A5) Senior Chemistry Lab View 2

(23.206) Views For Army School

0291-2516621

(24.01.20- A5) Senior Chemistry Lab View 3

(23.206) Views For Army School